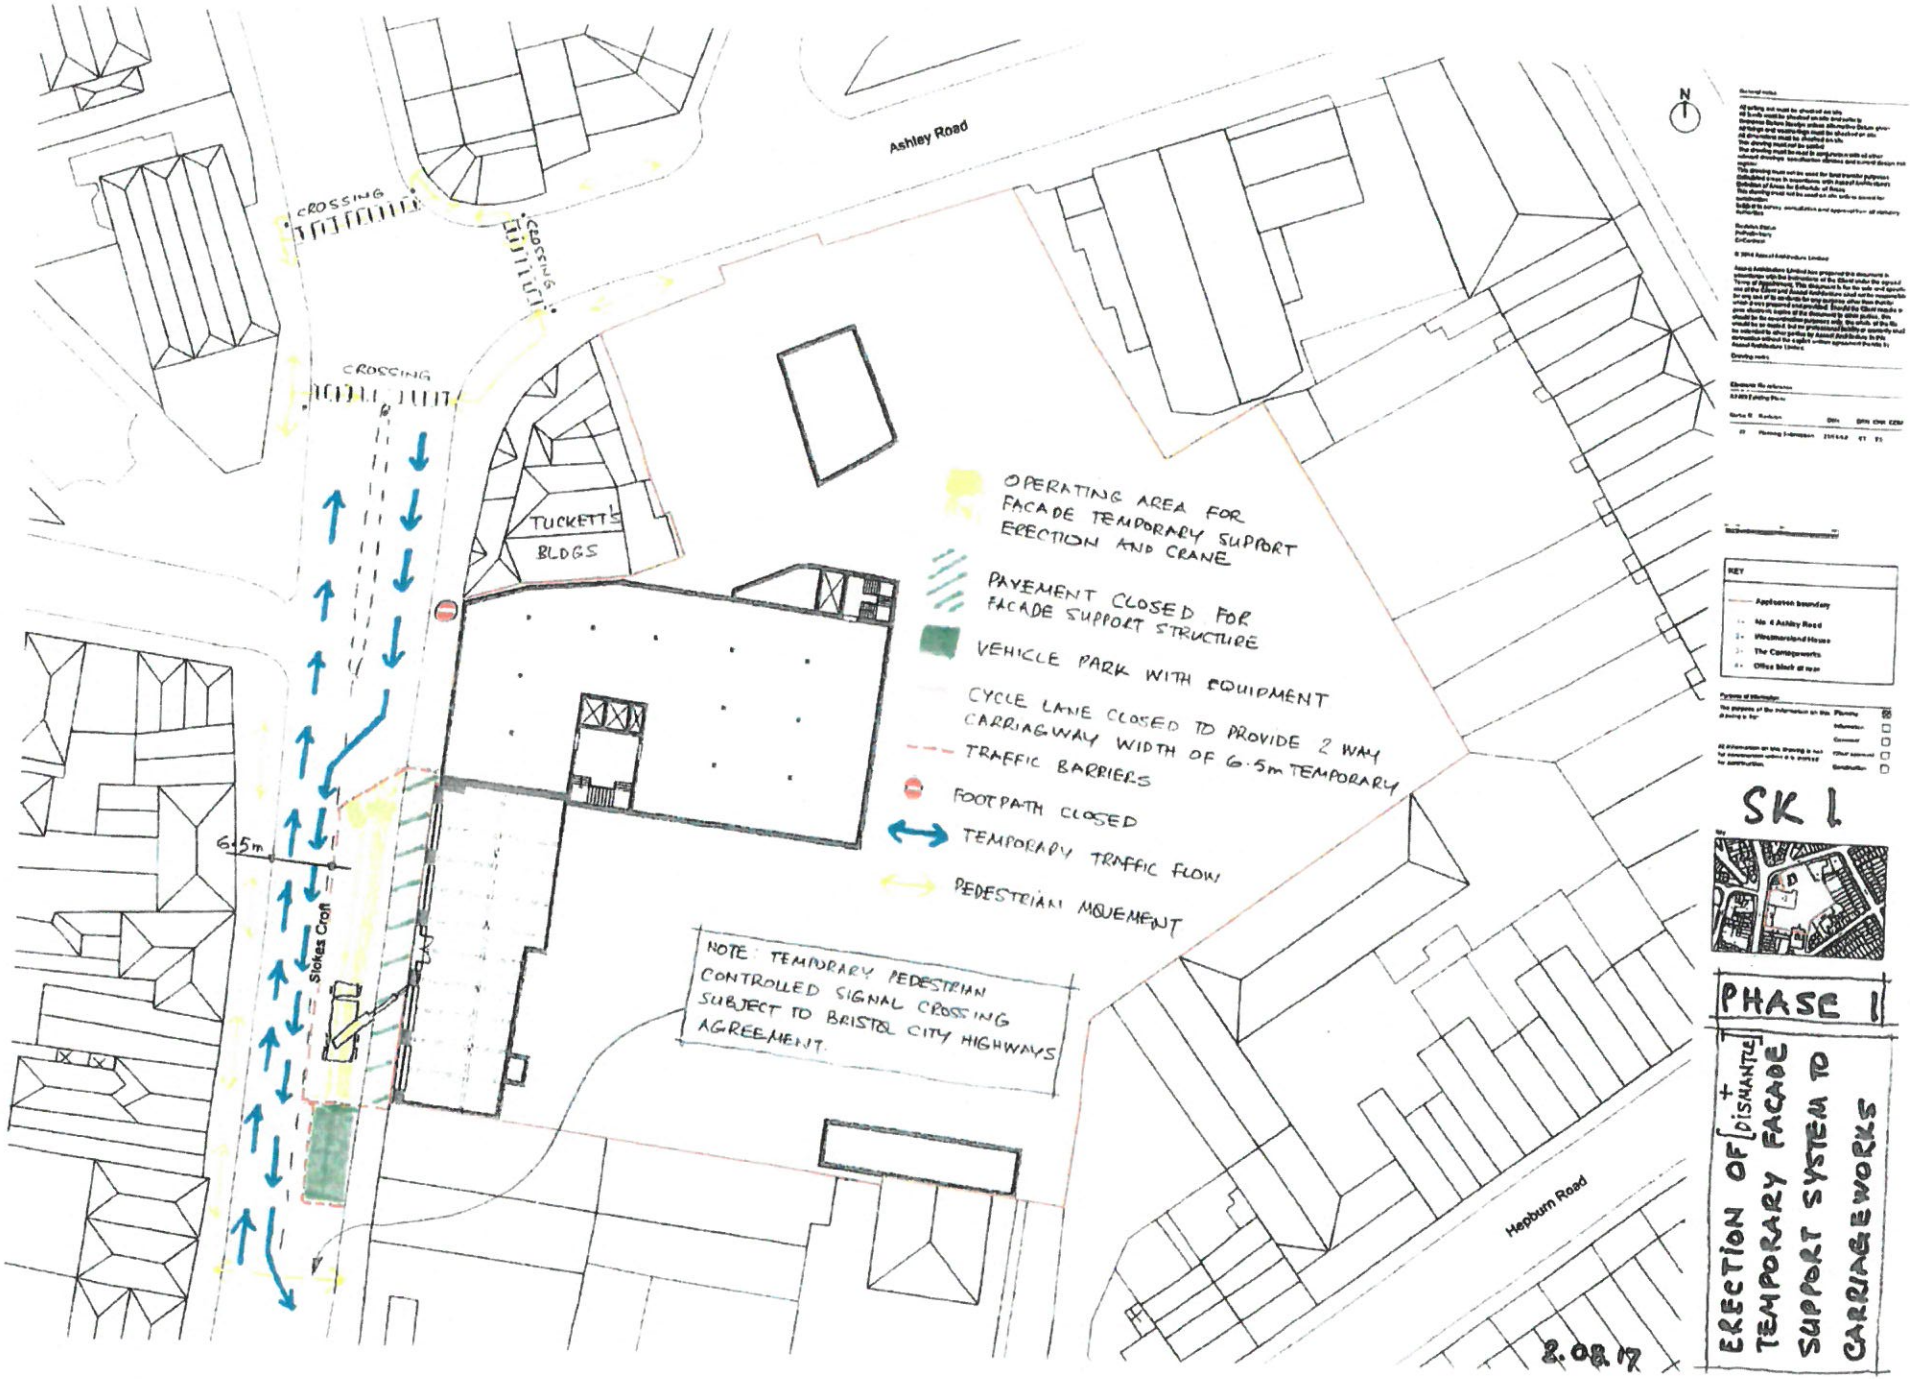
Ashley Road
CROSSING
CROSSING
CROSSING
TUCKETT'S BLDGS
6·5m
Stokes Croft
Hepburn Road
OPERATING AREA FOR FACADE TEMPORARY SUPPORT ERECTION AND CRANE
PAVEMENT CLOSED FOR FACADE SUPPORT STRUCTURE
VEHICLE PARK WITH EQUIPMENT
CYCLE LANE CLOSED TO PROVIDE 2 WAY CARRIAGEWAY WIDTH OF 6·5m TEMPORARY
TRAFFIC BARRIERS
FOOTPATH CLOSED
TEMPORARY TRAFFIC FLOW
PEDESTRIAN MOVEMENT
NOTE: TEMPORARY PEDESTRIAN CONTROLLED SIGNAL CROSSING SUBJECT TO BRISTOL CITY HIGHWAYS AGREEMENT.
N
KEY
Application boundary
No. 4 Ashley Road
Westmoreland House
The Carriageworks
Office block at rear
SK 1
PHASE 1
ERECTION OF [DISMANTLE] + TEMPORARY FACADE SUPPORT SYSTEM TO CARRIAGEWORKS
2.08.17

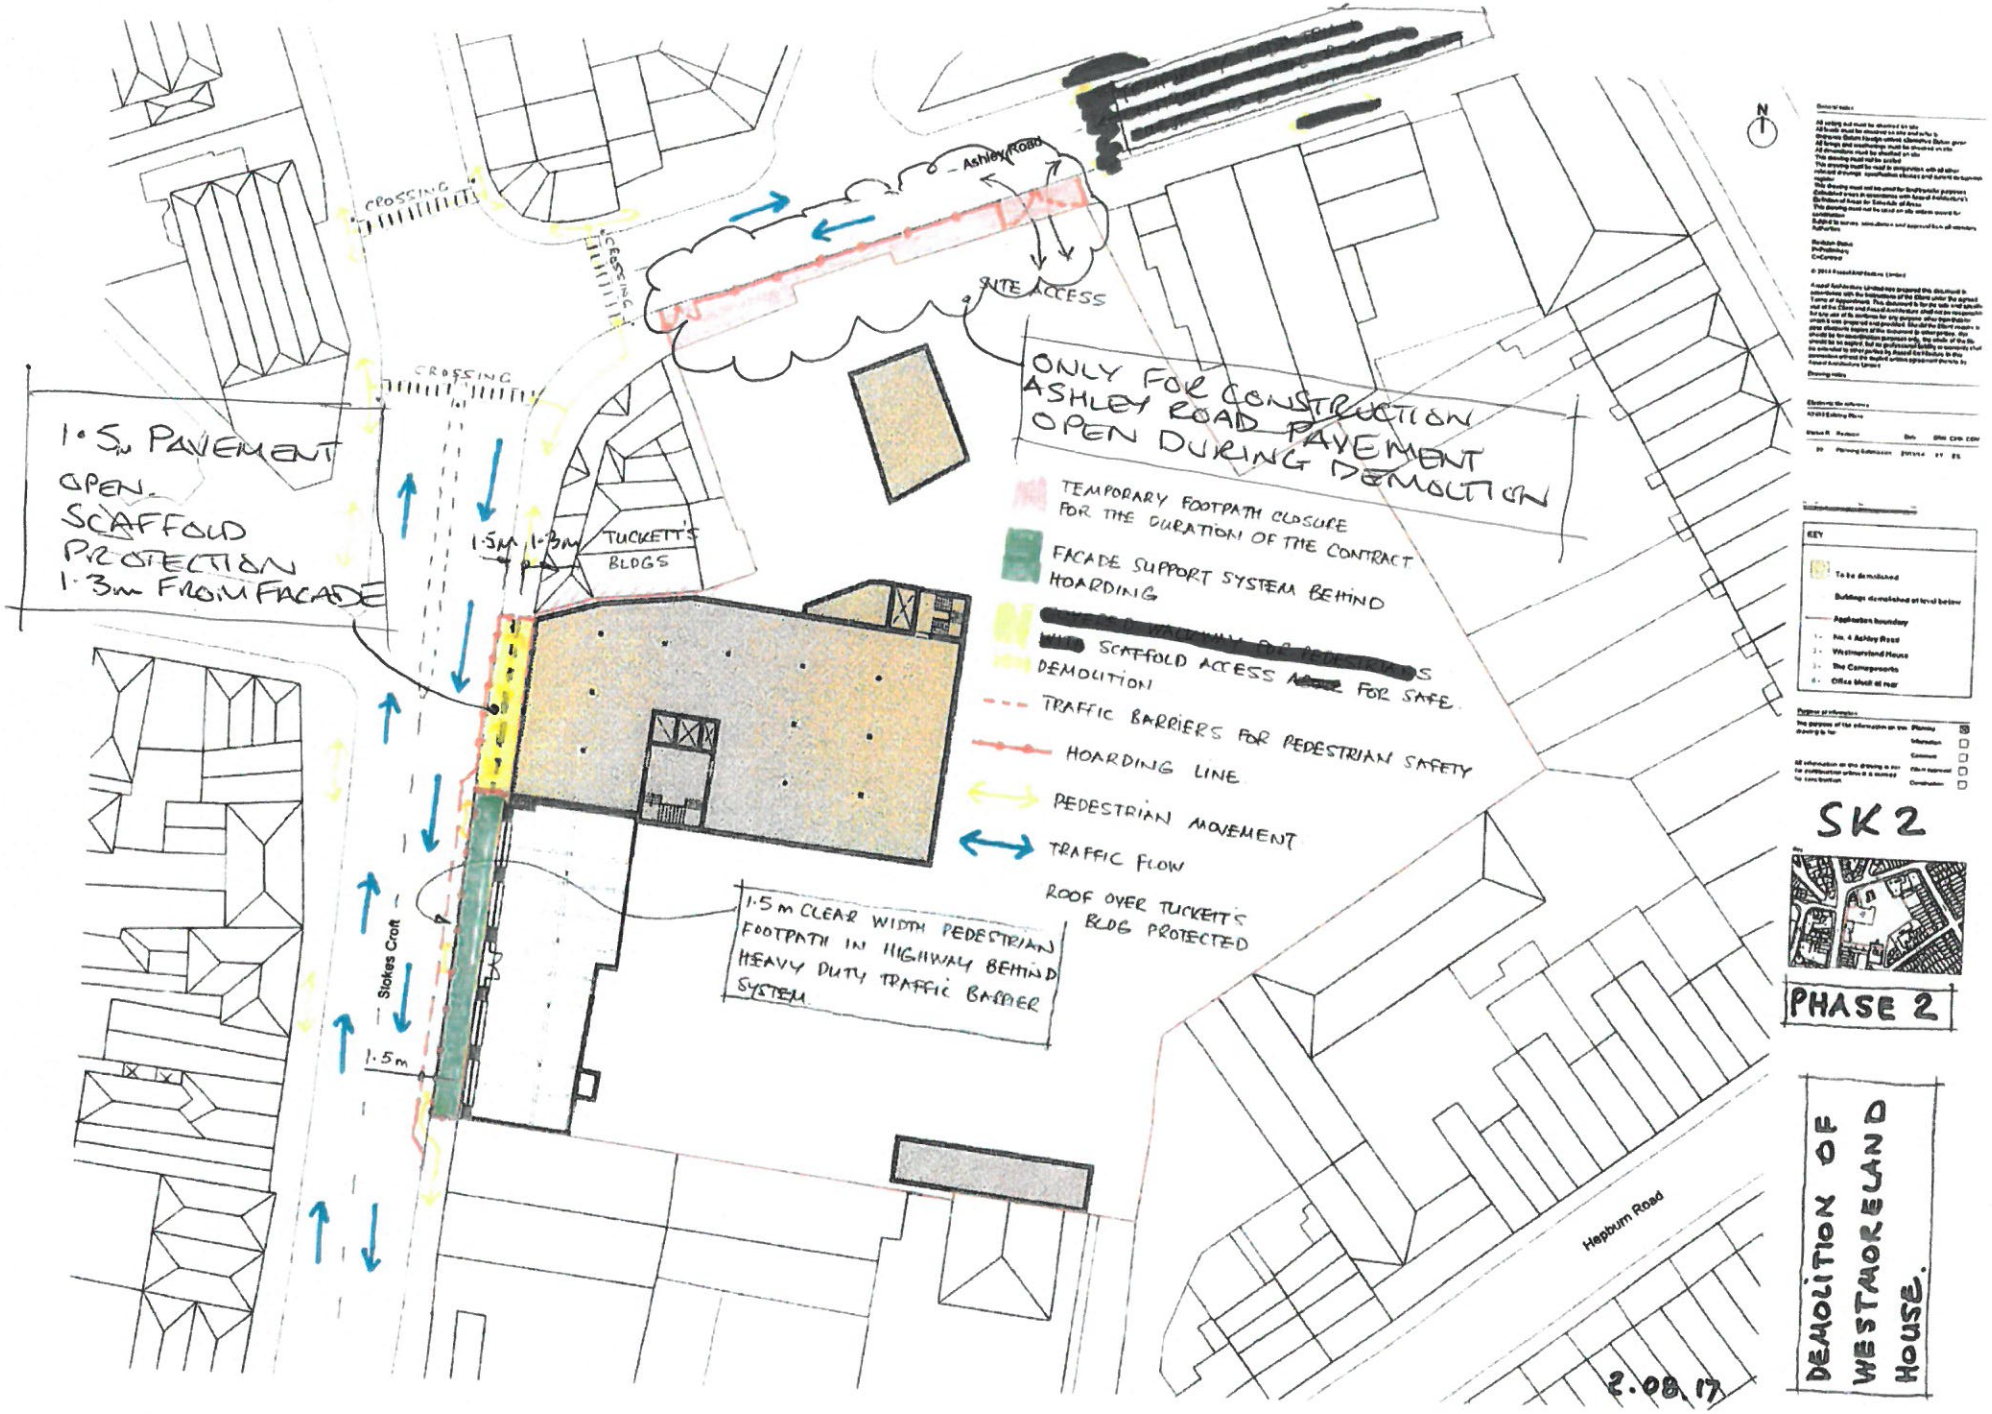
1·5m PAVEMENT OPEN. SCAFFOLD PROTECTION 1·3m FROM FACADE
CROSSING
CROSSING
CROSSING
Ashley Road
SITE ACCESS
ONLY FOR CONSTRUCTION ASHLEY ROAD PAVEMENT OPEN DURING DEMOLITION
1·5m
1·3m
TUCKETT'S BLDGS
TEMPORARY FOOTPATH CLOSURE FOR THE DURATION OF THE CONTRACT
FACADE SUPPORT SYSTEM BEHIND HOARDING
[redacted] SCAFFOLD ACCESS [redacted] FOR SAFE DEMOLITION
TRAFFIC BARRIERS FOR PEDESTRIAN SAFETY
HOARDING LINE
PEDESTRIAN MOVEMENT
TRAFFIC FLOW
ROOF OVER TUCKETT'S BLDG PROTECTED
1·5m CLEAR WIDTH PEDESTRIAN FOOTPATH IN HIGHWAY BEHIND HEAVY DUTY TRAFFIC BARRIER SYSTEM.
Stokes Croft
1·5m
Hepburn Road
2.08.17
N
KEY
To be demolished
Buildings demolished at level below
Application boundary
1 - No. 4 Ashley Road
2 - Westmorland House
3 - The Campsports
4 - Office block at rear
SK2
PHASE 2
DEMOLITION OF WESTMORELAND HOUSE.